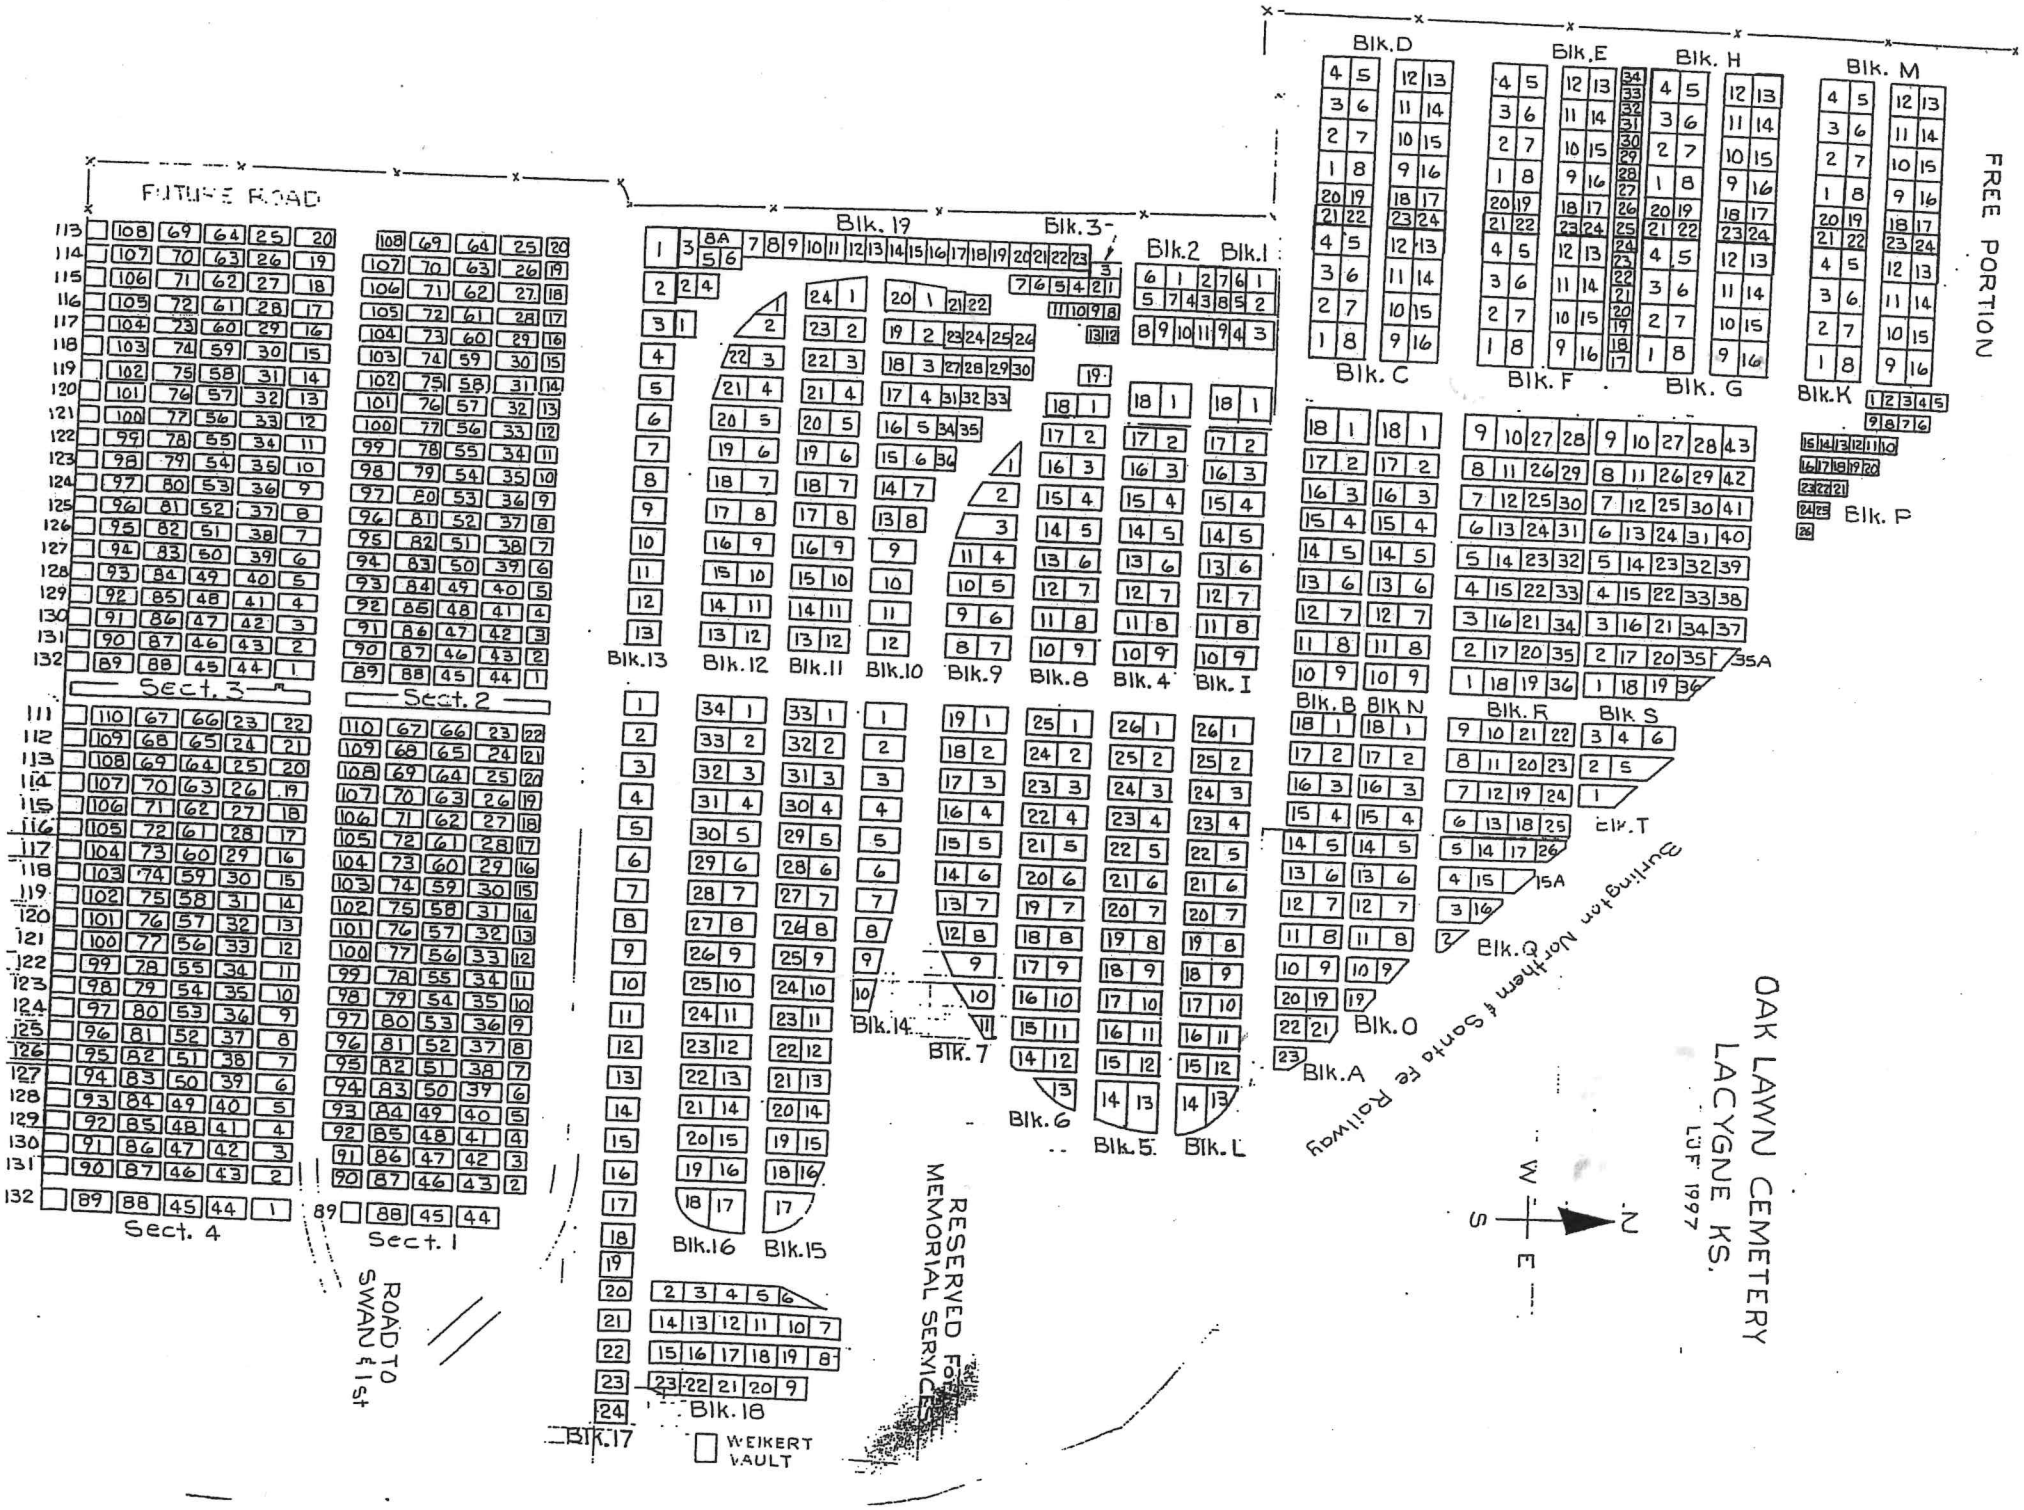
OAK LAWN CEMETERY
LACYGNE, KS.
LJF 1997
FREE PORTION
FUTURE ROAD
Sect. 3
Sect. 2
Sect. 4
Sect. 1
Blk. 19
Blk. 3
Blk. 2
Blk. 1
Blk. 13
Blk. 12
Blk. 11
Blk. 10
Blk. 9
Blk. 8
Blk. 4
Blk. I
Blk. 14
Blk. 7
Blk. 6
Blk. 5
Blk. L
Blk. 16
Blk. 15
Blk. 18
Blk. 17
Blk. D
Blk. C
Blk. E
Blk. F
Blk. H
Blk. G
Blk. M
Blk. K
Blk. P
Blk. B
Blk. N
Blk. R
Blk. S
Blk. T
Blk. Q
Blk. O
Blk. A
Southern Northern & Santa Fe Railway
RESERVED FOR MEMORIAL SERVICE
ROAD TO SWAN & 1st
WEIKERT VAULT
N
S
E
W